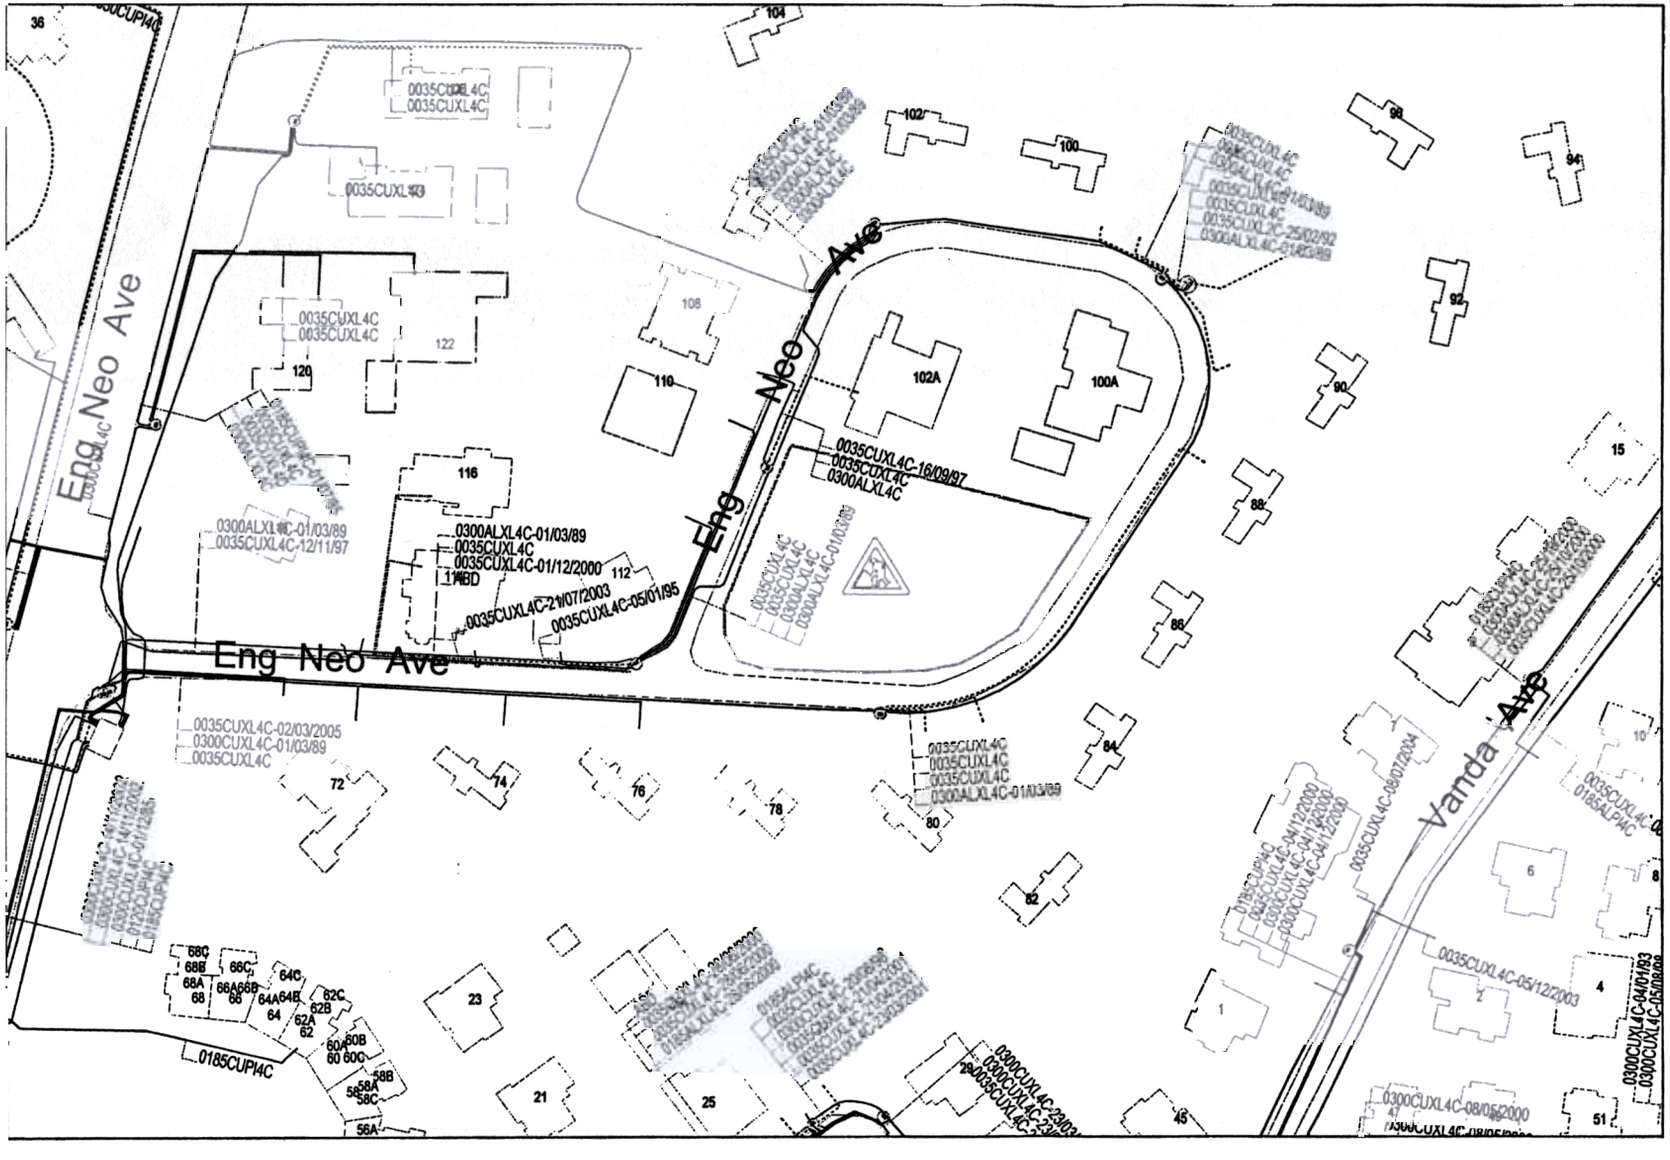

LEGEND:

N

LAYER OF SERVICES:

HT
LV
OFC

SITE OF REQUEST

REF NO.:	C20075494
ISSUED TO :	MS SERENA CHONG
SCALE :	NOT TO SCALE
PLOTTED BY:	OSJAY
DATE OF PLOT :	24/7/2007
SHEET	1 OF 2

SP POWERASSETS
A member of Singapore Power Group

This cable route drawing serves only as a guide for locating underground cables. Contractors are required to engage Licensed Cable Detection Workers to carry out the requisite cable detection works prior to the commencement of any earthworks to determine the exact location of any cables.

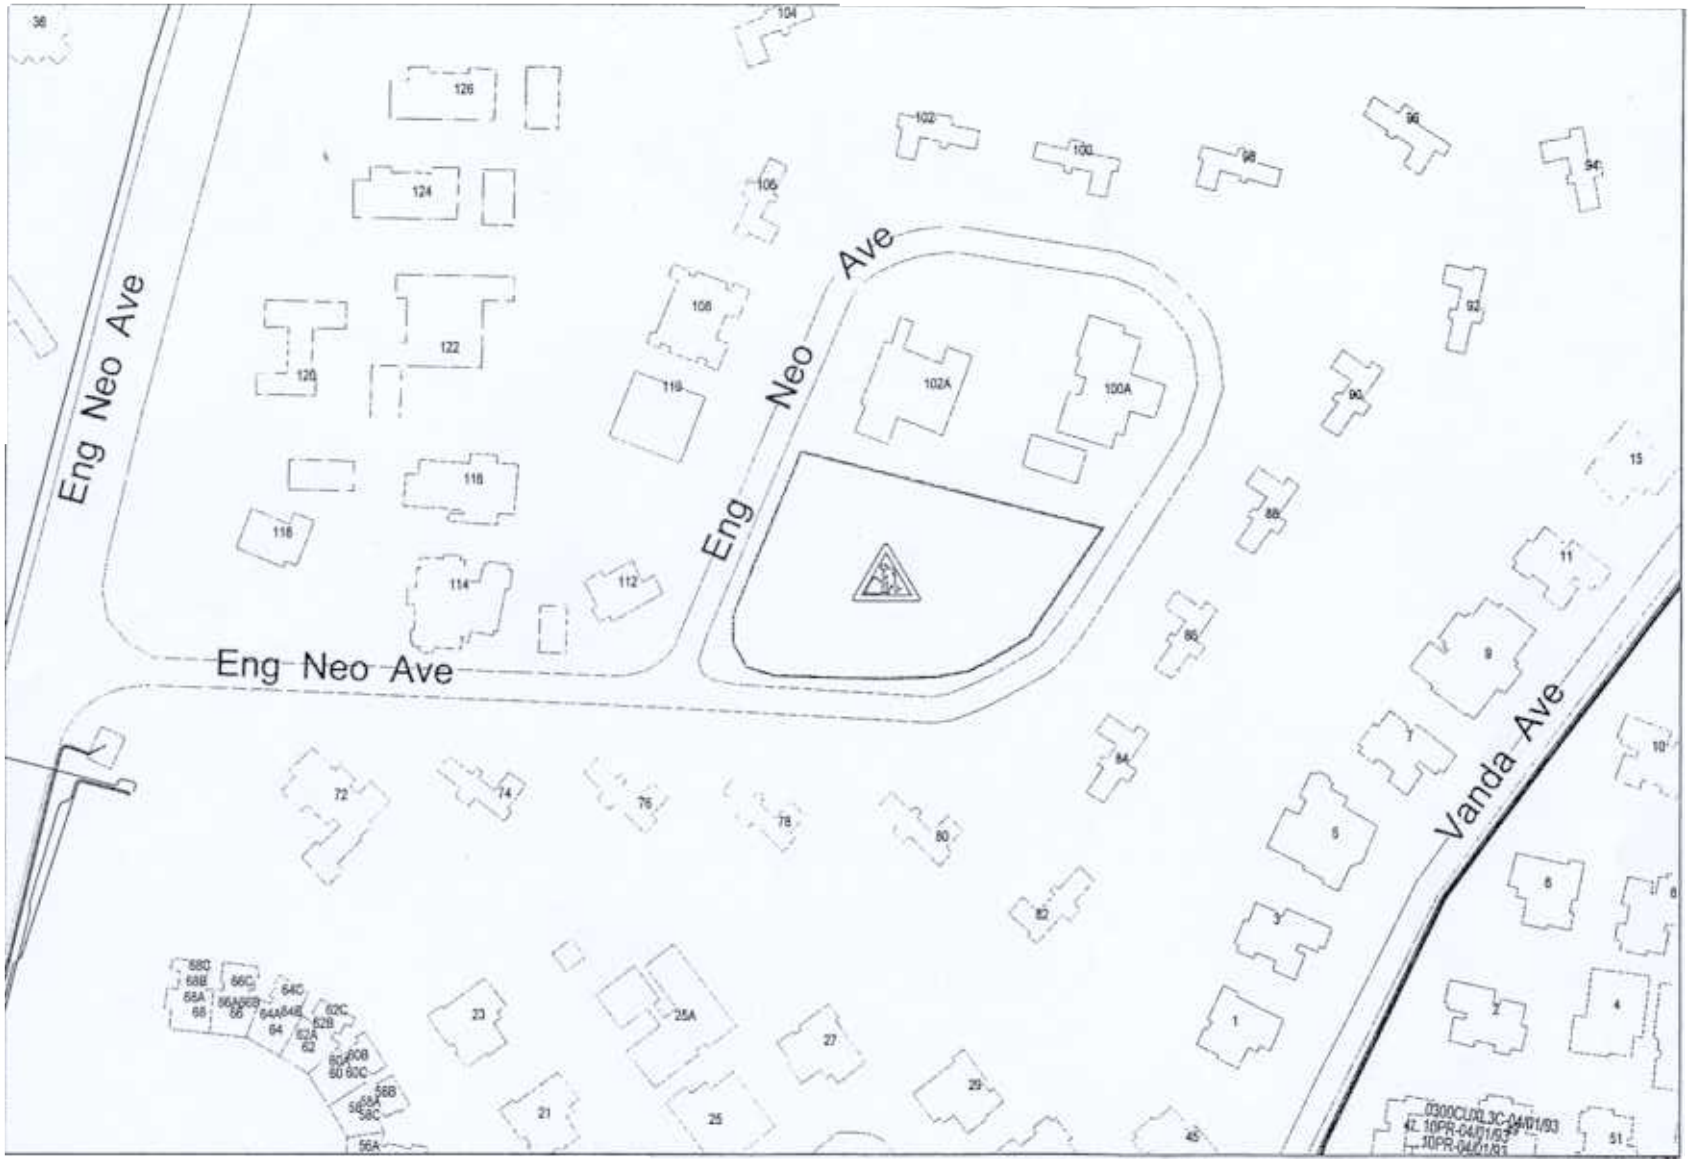

LEGEND:

N

LAYER OF SERVICES:

SITE OF REQUEST

✓ HT

LV

OFC

REF NO.: C20075494

ISSUED TO : MS SERENA CHONG

SCALE : NOT TO SCALE

PLOTTED BY: OSJAY

SHEET 2 OF 2

SP POWERASSETS

A member of Singapore Power Group

This cable route drawing serves only as a guide for locating underground cables. Contractors are required to engage Licensed Cable Detection Workers to carry out the requisite cable detection works prior to the commencement of any earthworks to determine the exact location of any cables.