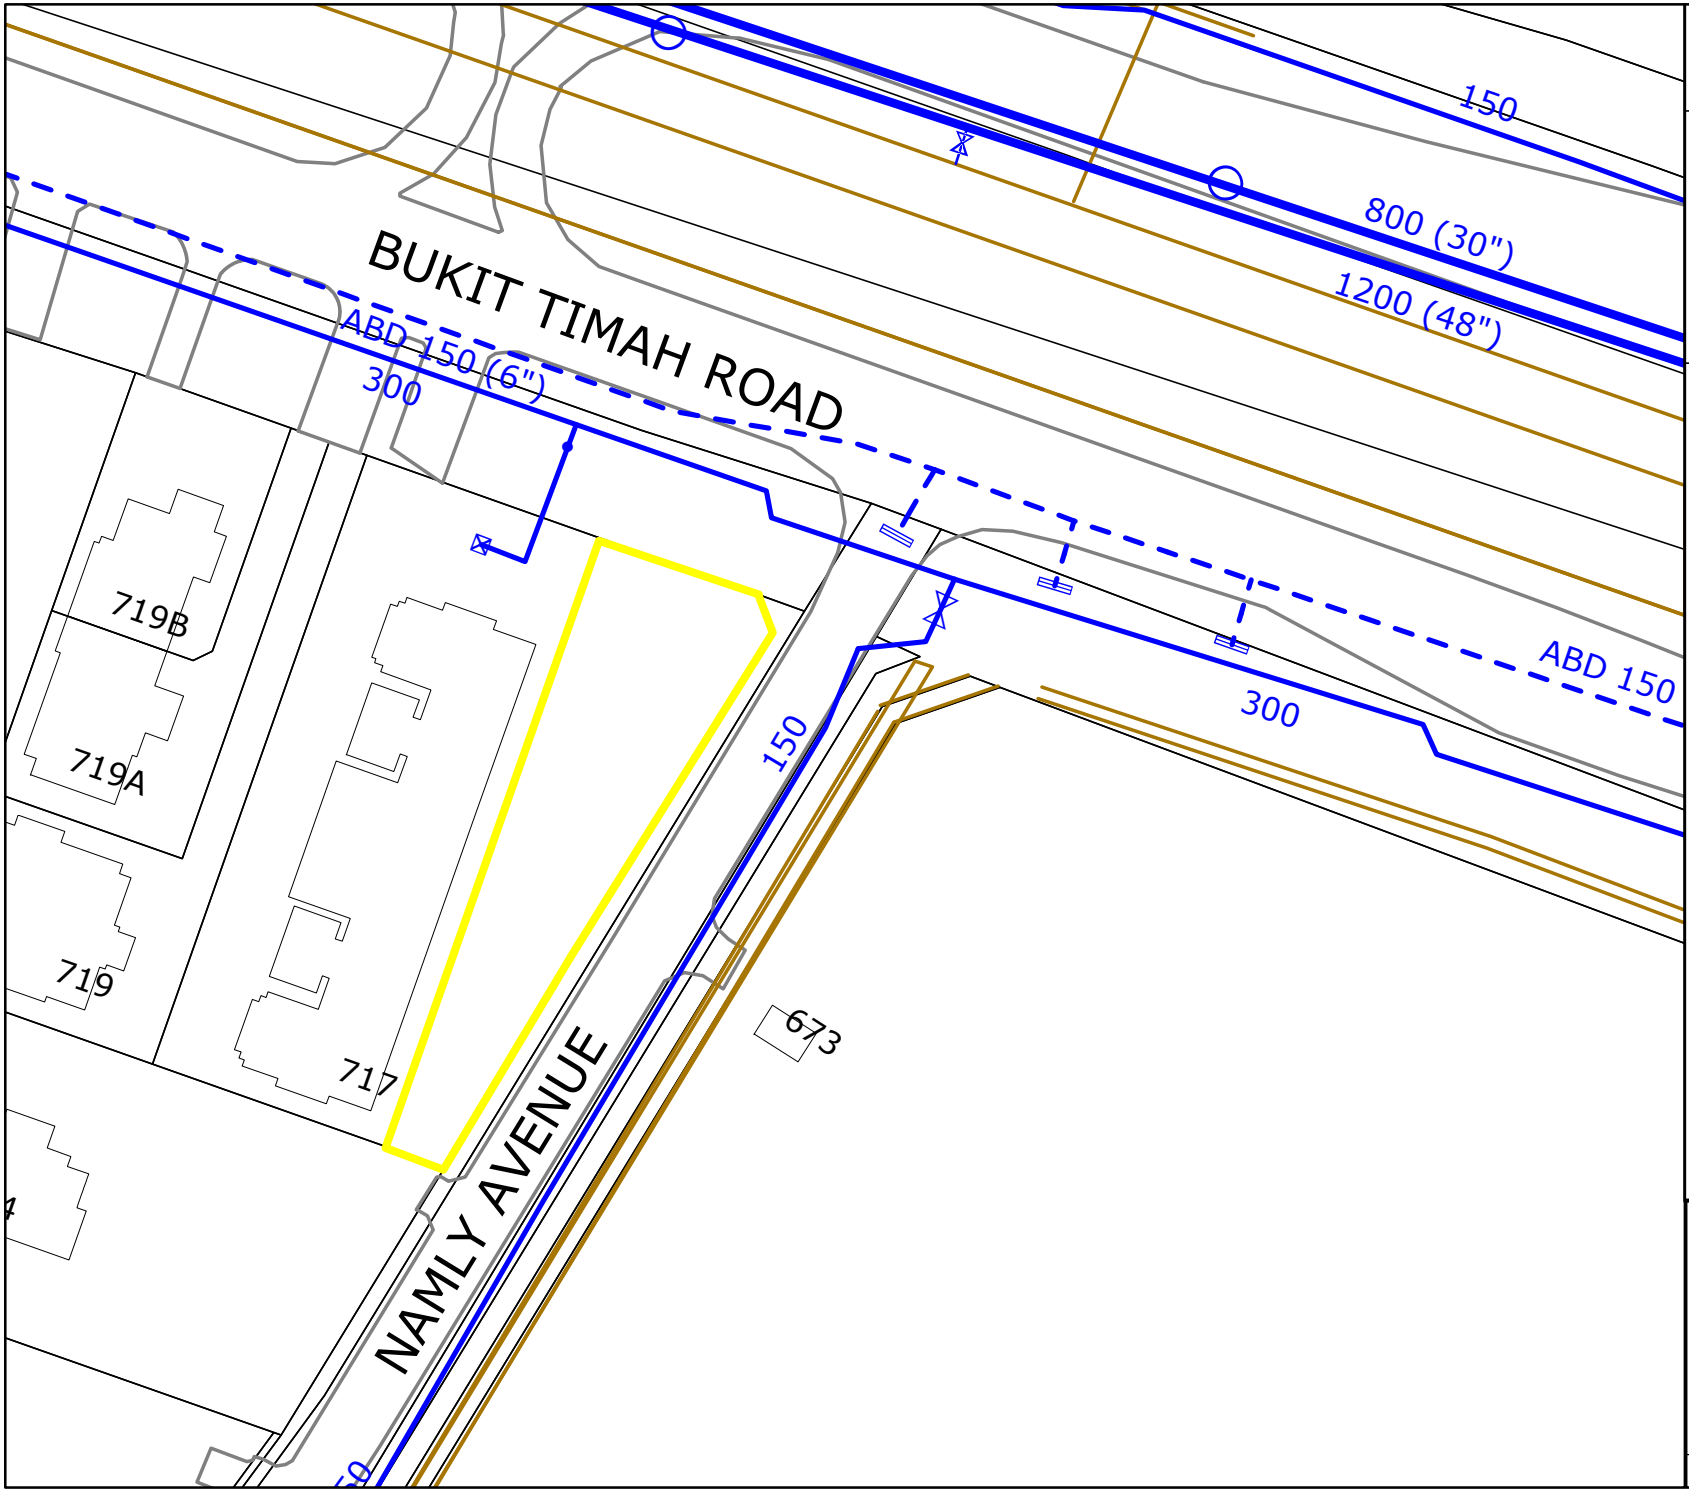

PUB

Water for All: Conserve, Value, Enjoy

1. Positions of water mains and boundary lines of water catchment indicated on plan are approximate.
2. Contractors are to carry out pipe detection work and trial holes dug prior to commencement of earthworks to ascertain the actual alignment of water mains.
3. Steps must be taken to prevent damage to existing water mains. Contractors are liable for damage to PUB water mains.
4. Please call PUB Water And Operations Center (WSOC) at 62824344 should you encounter difficulties in locating the water mains. WSOC is to be informed immediately, should you encounter a leak on our water mains in the course of your work.

Type Of Water Mains

PUB Water Mains	Dia .
NEWater Mains	NW – Dia .
Industrial Water Mains	IW – Dia .
Raw Water Mains	RW – Dia .

Legend:

- Existing Water Mains
- Proposed Water Mains
- Water Mains Under Construction
- Abandoned Water Mains
- Control Valve
- Control Valve – Closed
- Non – Return Valve
- Air Valve
- Washout
- Access Manhole
- Flow Meter
- Bulk Meter
- Reducer
- Blank Flange
- Double Pillar Hydrant
- Ground Pillar Hydrant
- Triple Pillar Hydrant
- PUB Installation
- Water Catchment Boundary
- Drain Line

WATER SUPPLY (NETWORK) DEPARTMENT
NETWORK DATA AND ASSET MANAGEMENT

N

SCALE 1: 750

THE APPROXIMATE PROPOSED SITE MARKED IN YELLOW IS WITHIN THE PROPOSED MARINA WATER CATCHMENT AREA

DONE BY: KARIM J DATE: 09-04-08

ISSUED TO SLA REF:SLA/RS/51.1.81-V5