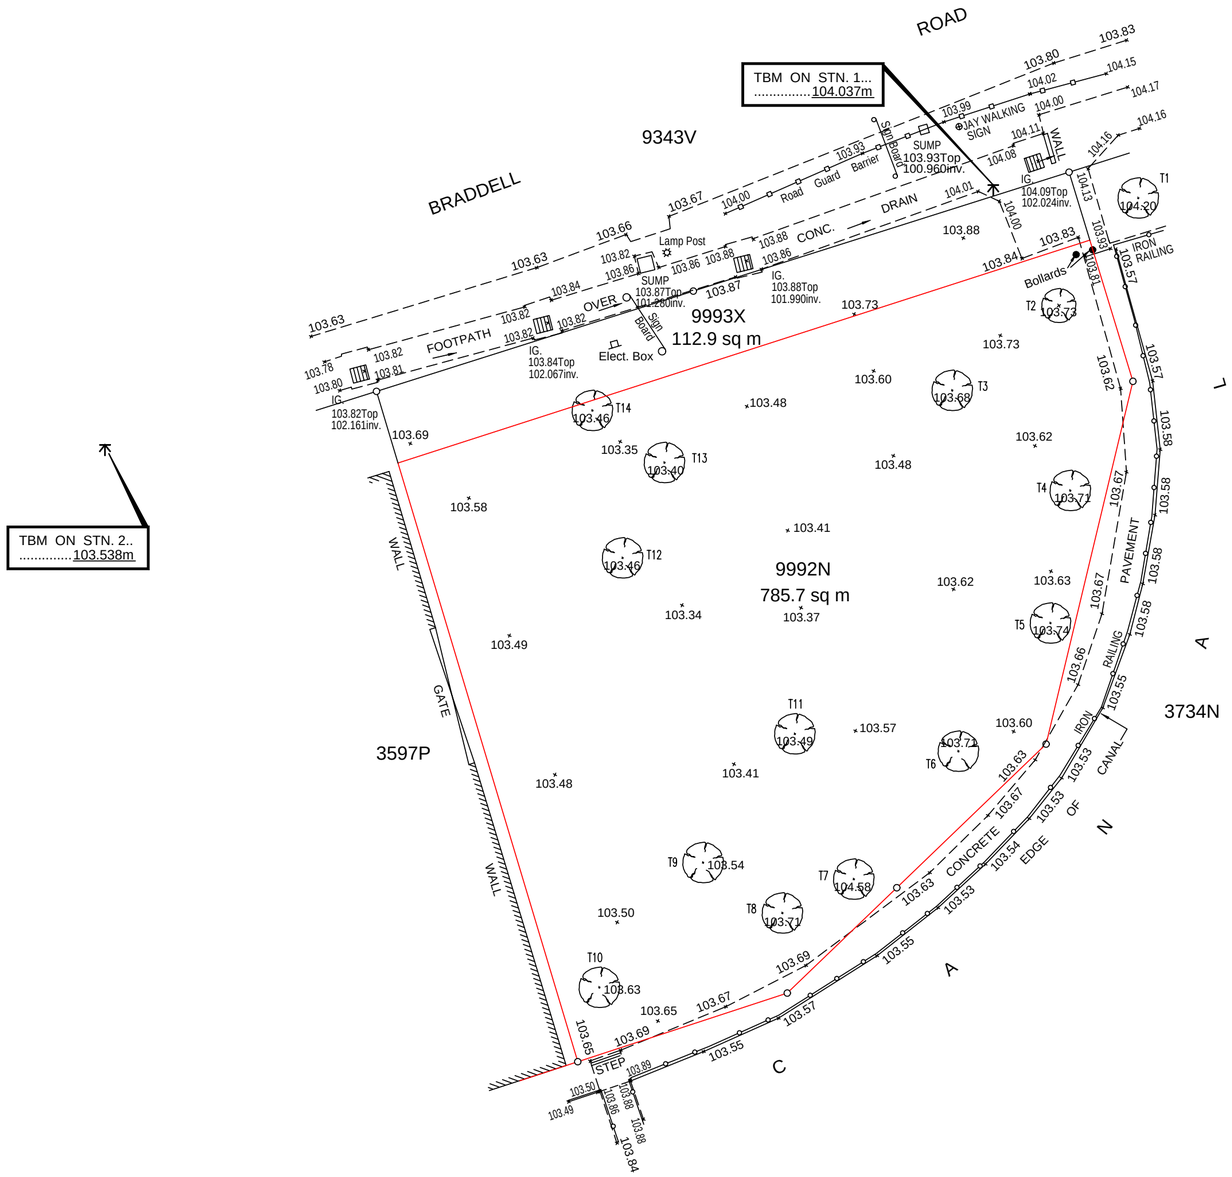

TREE NO.	TREE NAME	GIRTH	HEIGHT
T1	MANGO	1.4	7
T2	MANGO	0.9	6
T3	CLITORIA RACEMOSA	1.8	10
T4	CLITORIA RACEMOSA	1.3	10
T5	CLITORIA RACEMOSA	1.3	12
T6	CLITORIA RACEMOSA	1.4	12
T7	CLITORIA RACEMOSA	1.1	12
T8	CLITORIA RACEMOSA	1.7	12
T9	CLITORIA RACEMOSA	1.5	12
T10	CLITORIA RACEMOSA	1.6	12
T11	CLITORIA RACEMOSA	1.3	12
T12	ANDIRA INERMIS	3	15
T13	ANDIRA INERMIS	2.8	15
T14	CLITORIA RACEMOSA	3.6	10

N

MUKIM NO. 17
Scale 1:200

REV.	DESCRIPTION	DATE

SCALE : AS SHOWN | DRAWN BY : Eric

PLAN NO : CAK/08/2191/A2/TOPO | SHEET: 1/1 | DATE : 05 JUNE 2008

NOTE :

1). Subdivisional dimensions & areas shown hereon are approximate and subject to final survey by co-ordinate cadastre based on SVY 21 datum.

2). Vertical datum (in Metres) adopted from initial Govt. PLBM based on Mean Sea Level as 100.000m.

3). All information shown hereon are correct at the time of survey.

PROJECT TITLE:

PROPOSED ALIENATION OF STATE LAND LOT 9992N MUKIM NO. 17 AT BRADDELL ROAD.

PROJECT TITLE:

TOPOGRAPHICAL SURVEY

SURVEYOR:

Chia Aik Kok Survey Consultant
701 Sims Drive, #05-02 LHK Building
Singapore 387383
Tel: 6299 1776 Fax :6299 1416

CHIA AIK KOK PBM
B. Surv.(Q'ld), F.S.I.S.V.
Registered Surveyor
Singapore