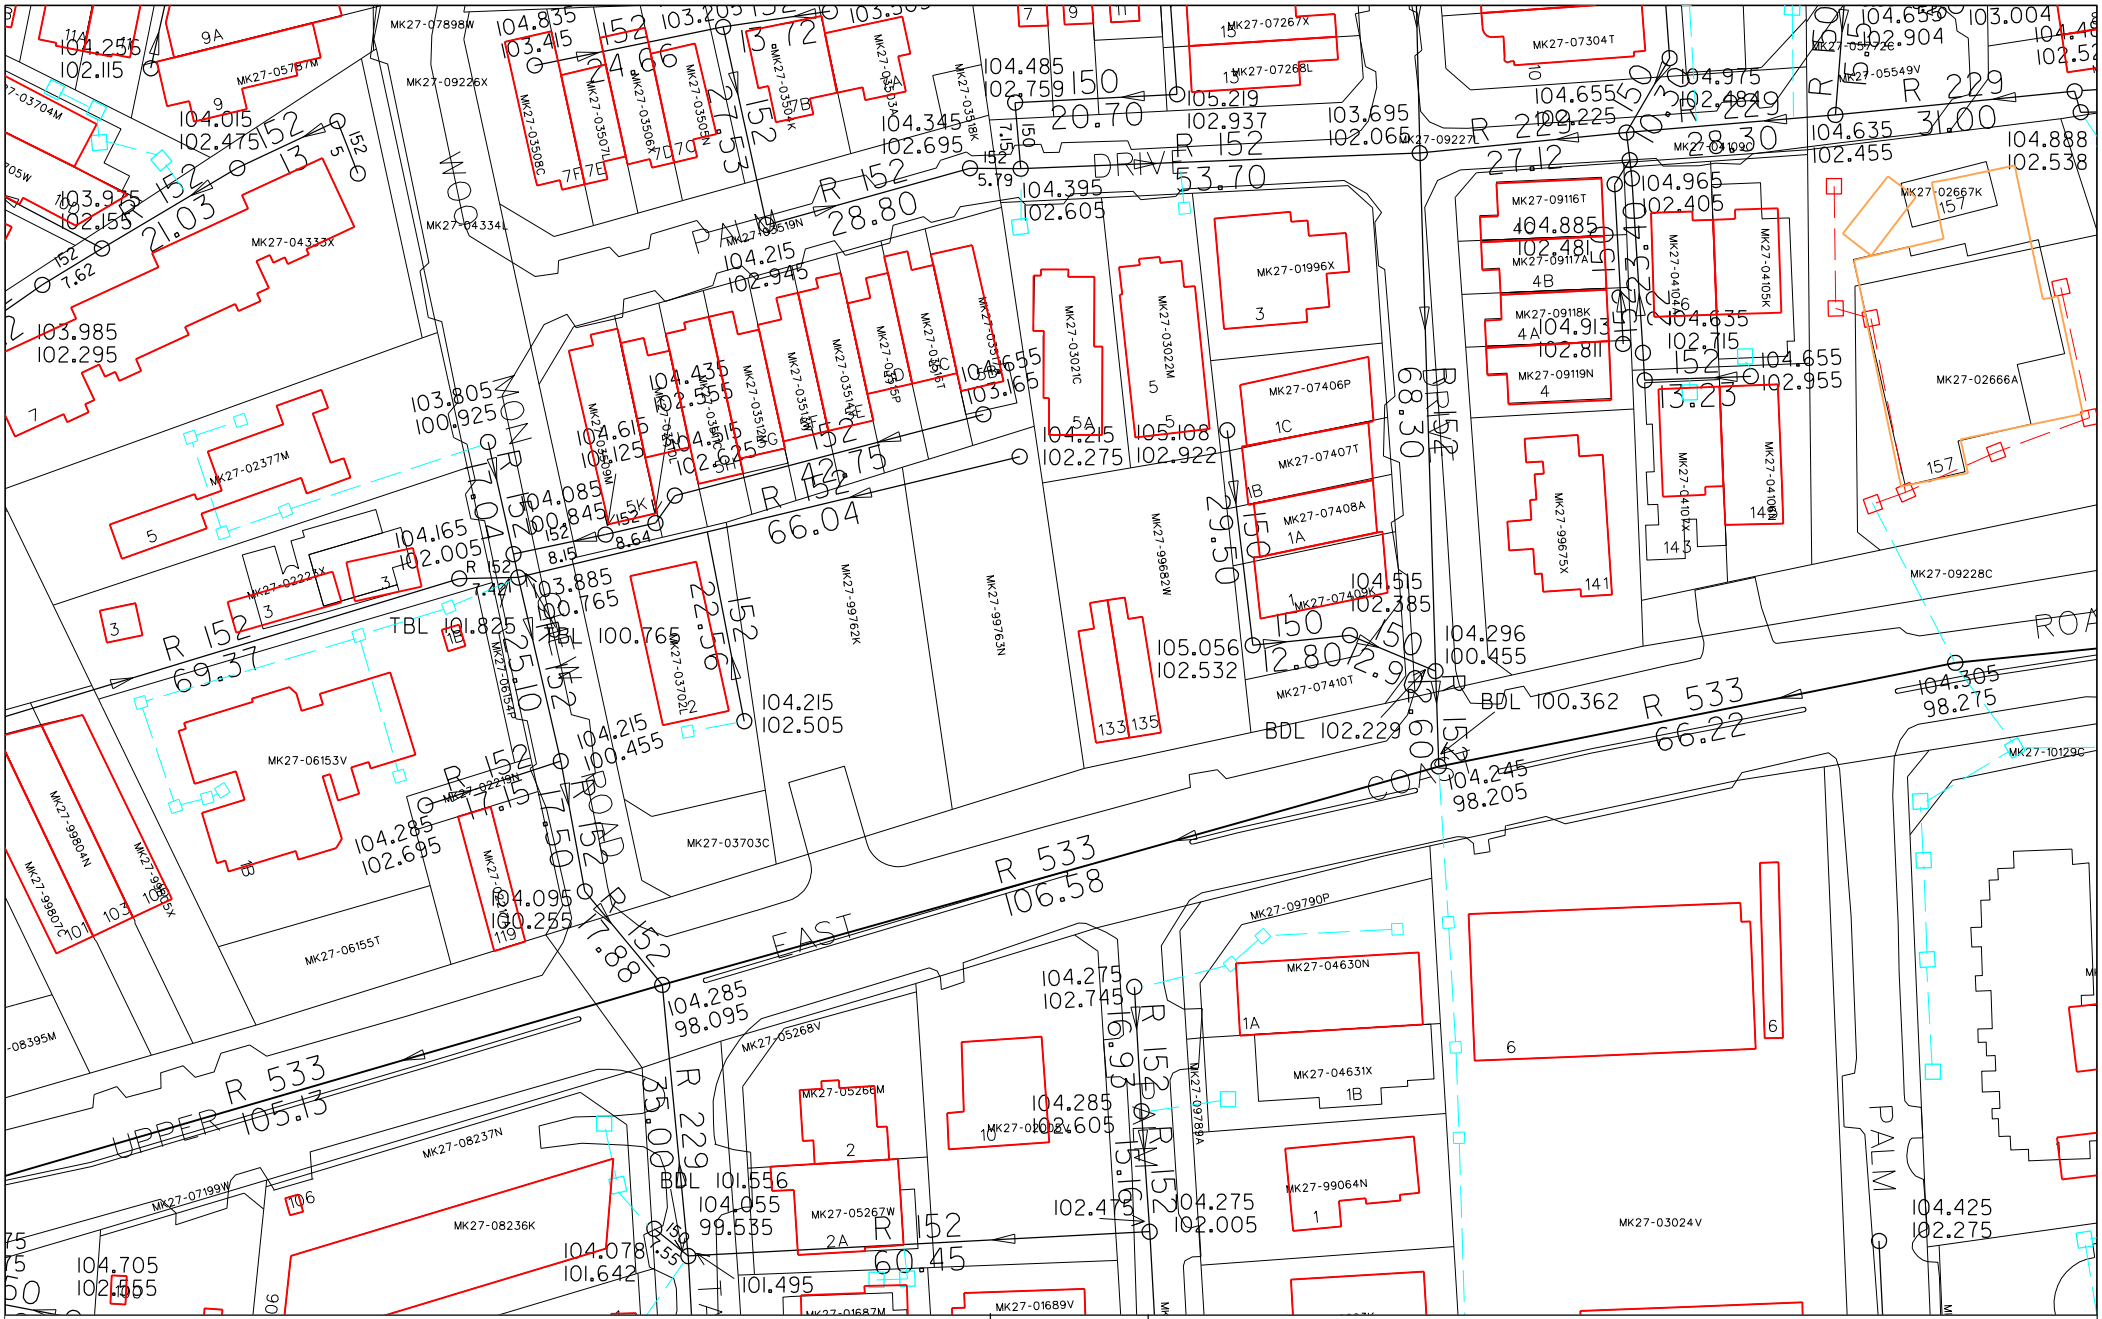

SEWERAGE INTERPRETATION PLAN

THE INFORMATION GIVEN ON THIS SEWERAGE INTERPRETATION PLAN FORMS THE BEST INFORMATION AVAILABLE ON _____ AND IS LIABLE TO CHANGE WITHOUT NOTICE.

WHILST EVERY ENDEAVOUR IS MADE TO ENSURE THAT THE INFORMATION PROVIDED IS UPDATED AND CORRECT, THE MINISTRY OF THE ENVIRONMENT AND WATER RESOURCES DISCLAIMS ANY LIABILITY FOR ANY DAMAGE OR LOSS THAT MAY BE CAUSED TO ANY PERSON DIRECTLY OR INDIRECTLY AS A RESULT OF ANY ERROR OR OMISSION.

Note:

The alignments and invert levels of the sewers/pumping mains are indicative only. The exact alignments and invert levels must be determined and verified on site before commencement of works.

Scale

1 : 1000

LEGEND :

- EXISTING SEWER
- UNSURVEYED SEWER
- PROPOSED SEWER
- ABANDONED SEWER
- SEWER TO BE ABANDONED NO CONNECTION TO THIS SEWER IS ALLOWED
- REHABILITATED SEWER
- EXISTING DRAINLINE
- PROPOSED DRAINLINE
- EXISTING PUMPING MAIN
- PROPOSED PUMPING MAIN
- ABANDONED PUMPING MAIN
- PUMPING MAIN TO BE ABANDONED
- EXISTING SLUDGE MAIN
- ABANDONED SLUDGE PUMPING MAIN
- EXISTING DTSS LINE

...\Program Files\Bentley\mag.dgn 17/06/2008 10:09:33