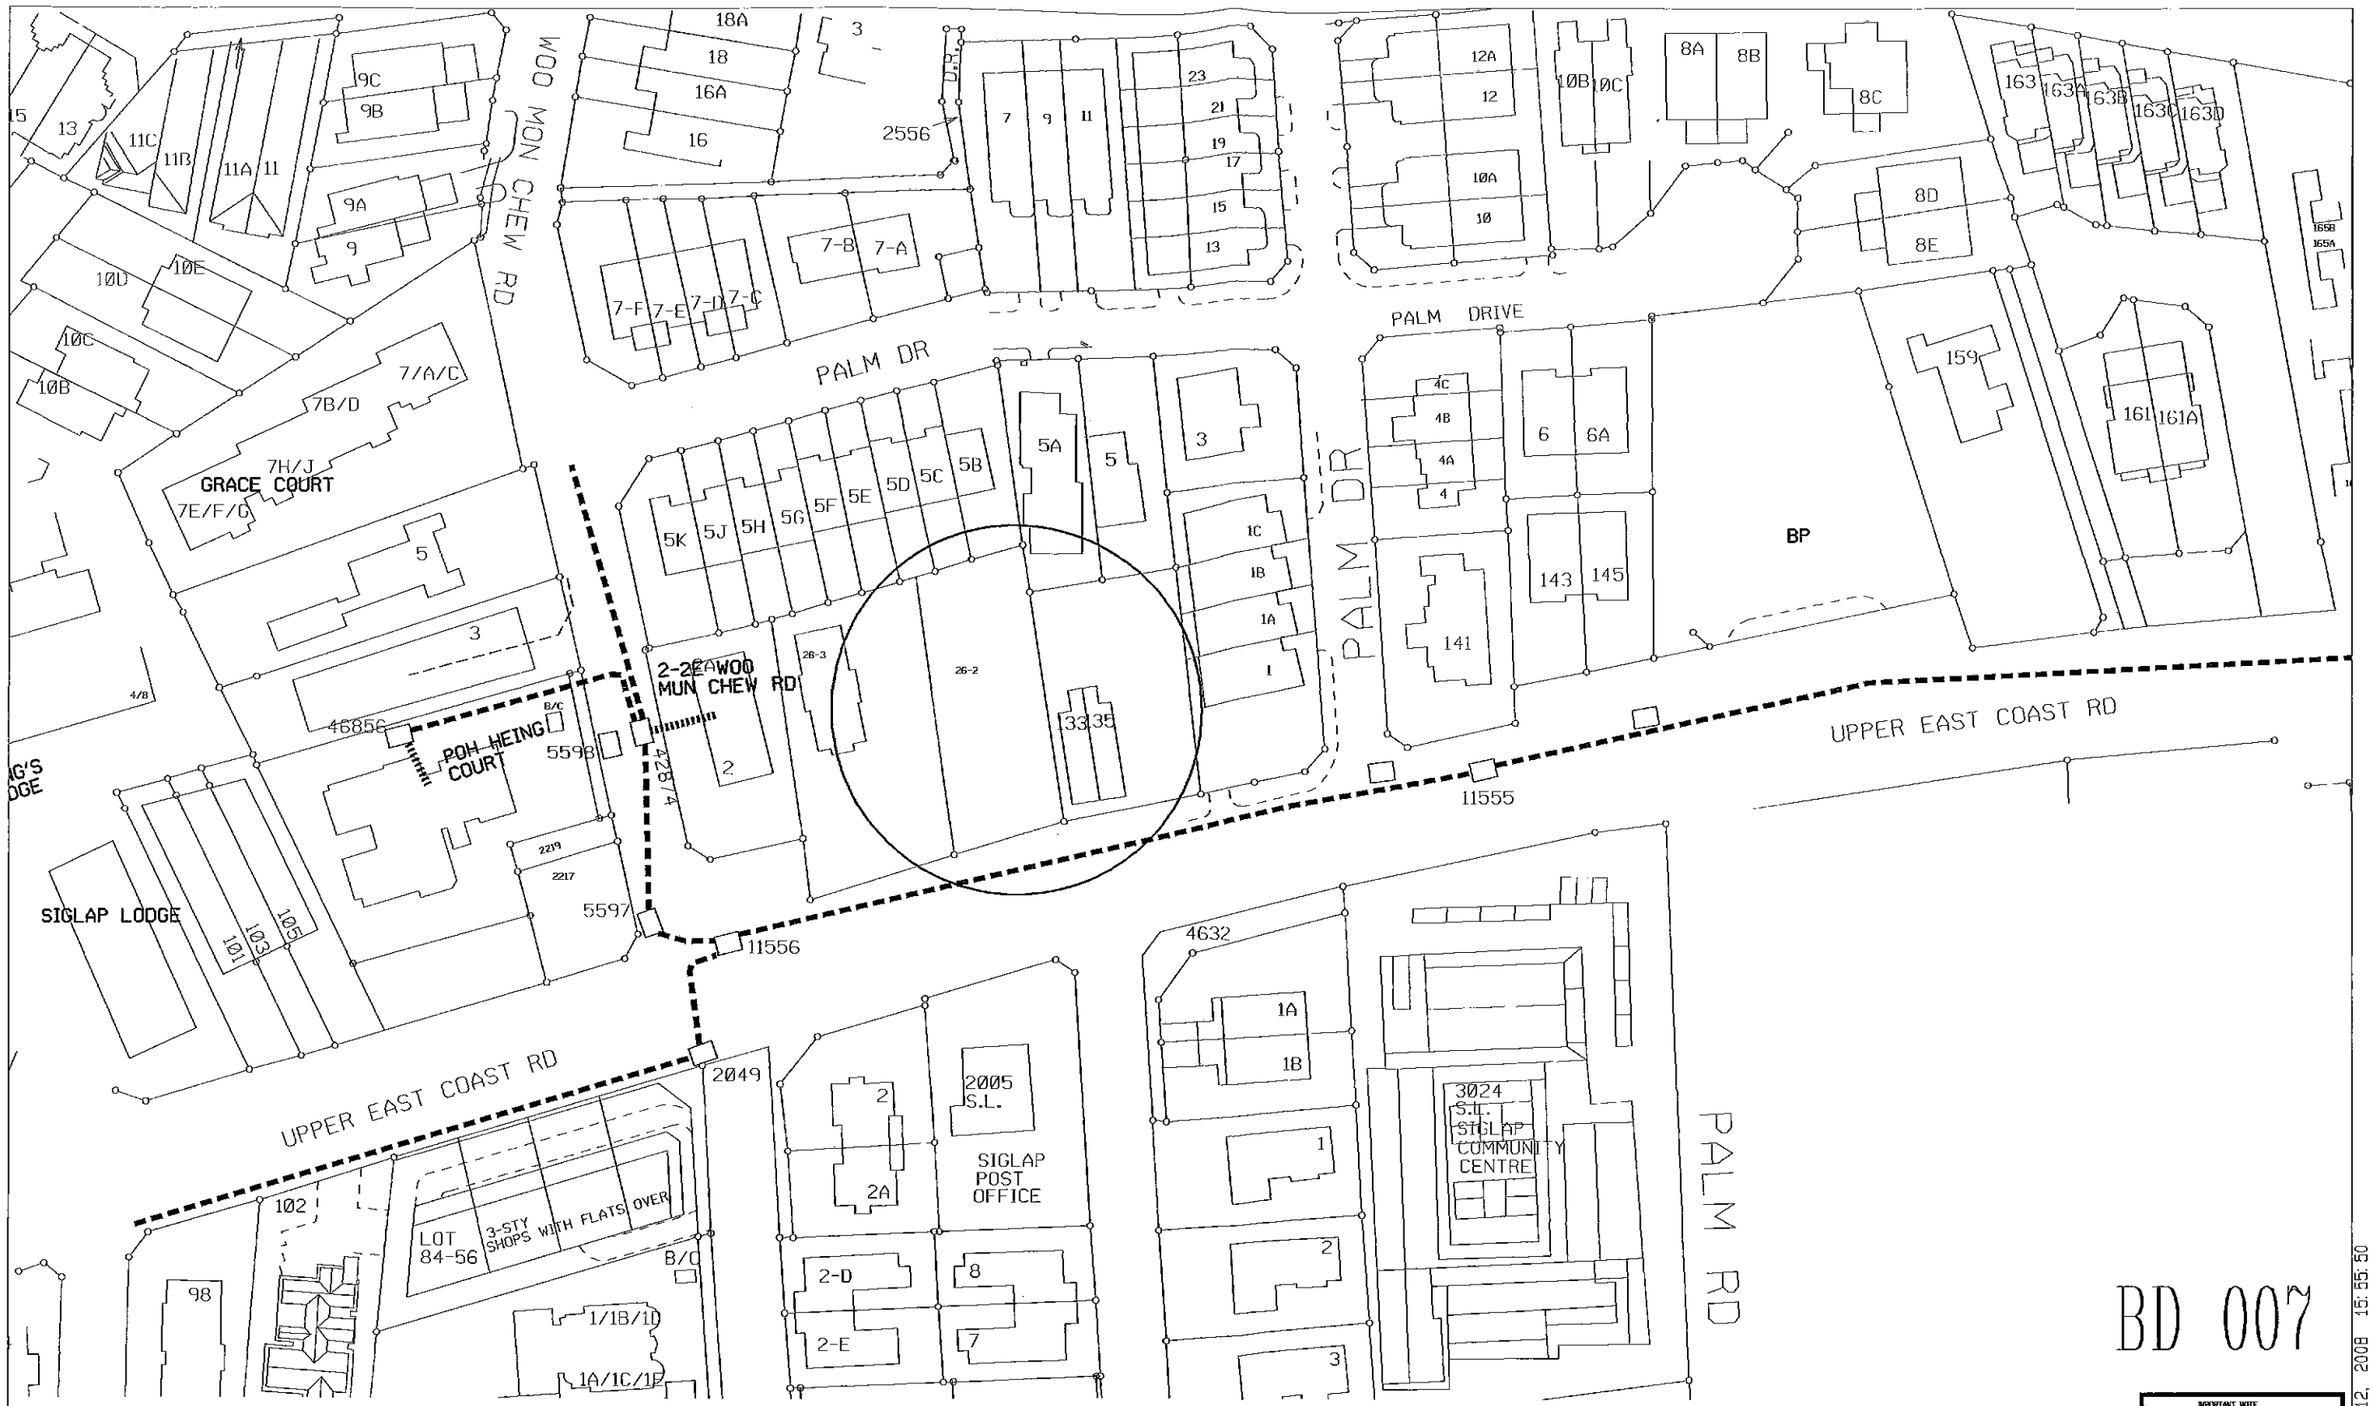

BD 007

DISCLAIMER

Date:

12 DEC 2008

IMPORTANT NOTE

Information contain on this map is Confidential StarHub Cable Vision Ltd Property. It is not to be copied or reproduced in any form. It is not to be transmitted to any other parties other than to whom StarHub Cable Vision Ltd has given express written authority.

Information shown are underground services only and all distance shown are approximated. Exact distance must be verified on site.

Please note that cable positions indicated are not drawn to scale and their exact locations must be determined on site.

Information is accurate at time of printing.

LEGEND

- AMPLIFIER PANEL BOX
- TAP BOX
- FEEDSEAL BOX TYPE03
- FEEDSEAL BOX TYPE0
- 110MM PIPE
- 200MM PIPE
- TRUNKING/CONDUIT
- TRUNKING/CONDUIT
- COAXIAL CABLE IN MANHOLE
- LEAD-IN PIPES

...\working\dgn\bd007_sia.dgn Jun. 12, 2008 15:55:50